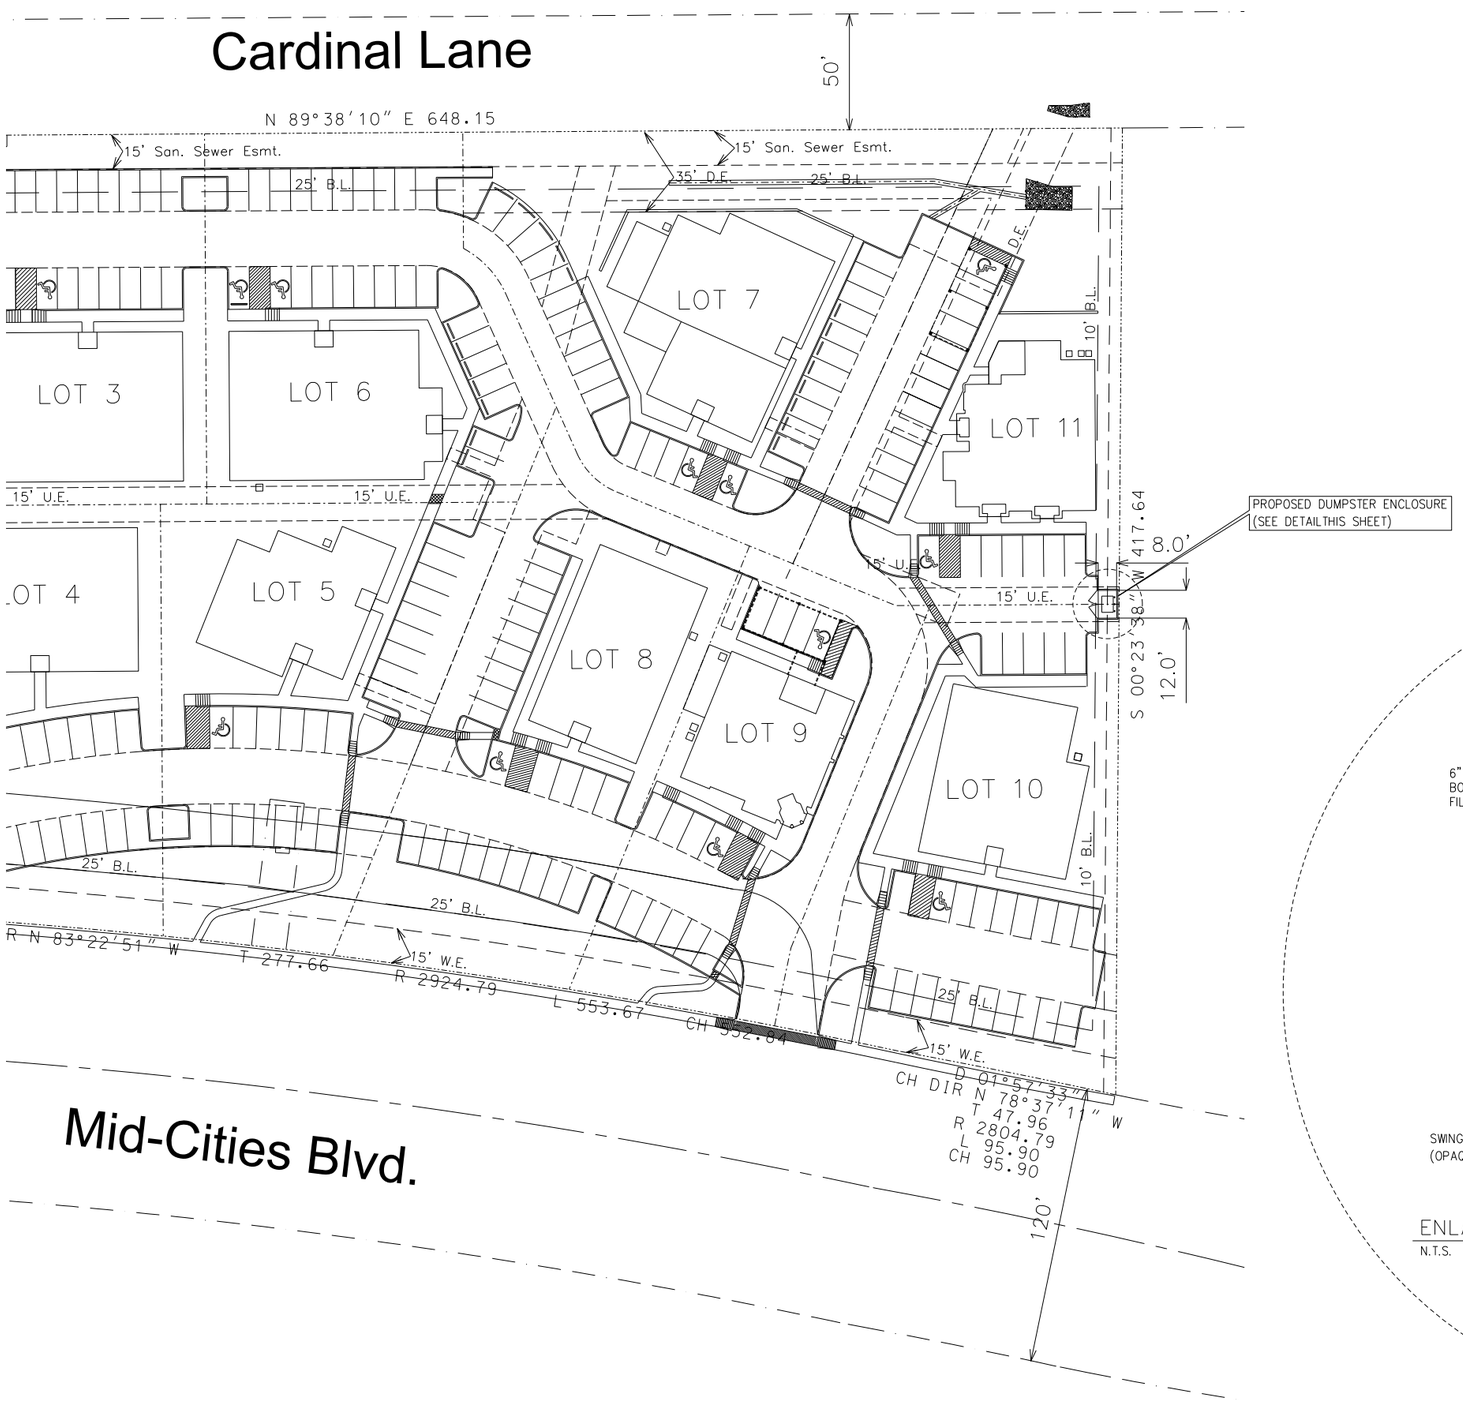

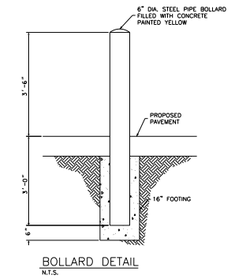

BOLLARD DETAIL
N.T.S.

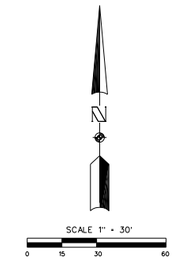

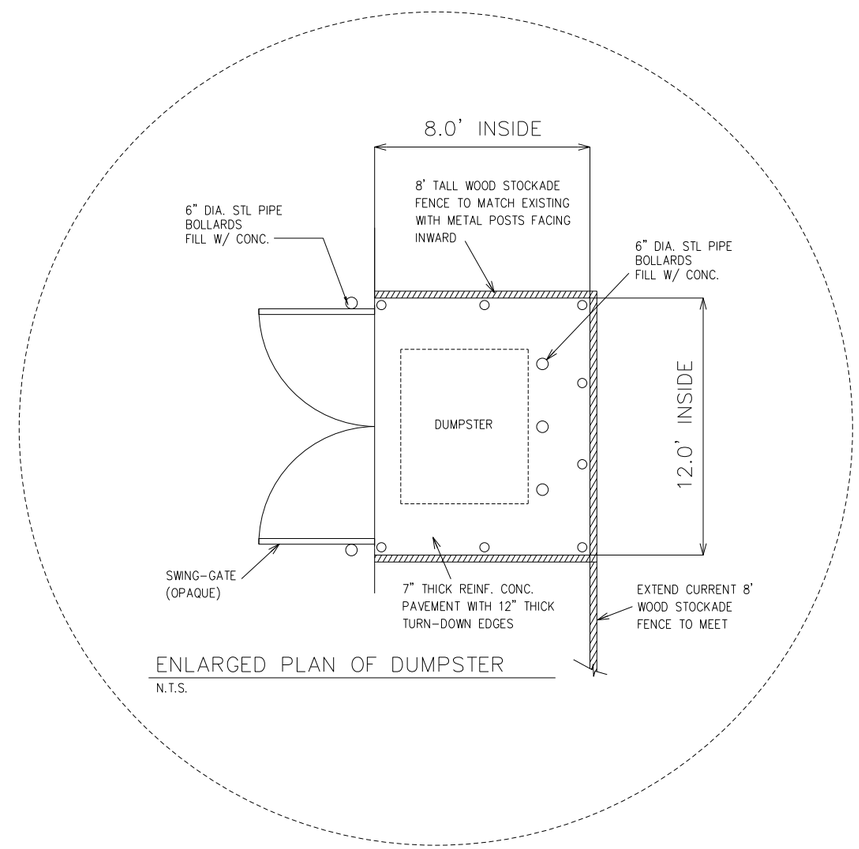

ENLARGED PLAN OF DUMPSTER
N.T.S.

HAMILTON DUFFY, PC
CONSULTING
CIVIL & ENVIRONMENTAL ENGINEERS - PLANNERS - CONSTRUCTION MANAGERS
8241 MID-CITIES BLVD., SUITE 100 - NORTH RICHLAND HILLS, TEXAS 76182
PHONE (817) 268-0408 www.hamiltonduffy.com

PROPOSED DUMPSTER ENCLOSURE

LOTS 10 & 11, BLOCK 1
PAVILION PARK ADDITION
CITY OF NORTH RICHLAND HILLS

SITE PLAN

PRELIMINARY
FOR REVIEW ONLY
THESE DOCUMENTS ARE FOR DESIGN REVIEW AND NOT INTENDED FOR CONSTRUCTION, BIDDING, OR PERMIT PURPOSES. THEY WERE PREPARED BY, OR UNDER SUPERVISION OF:
KEITH M. HAMILTON 87384 $DATE$
PE NO. DATE

JOB	082-051
DATE	DATE
DESIGNED	K.M.H.
DRAWN	K.M.H.
CHECKED	K.M.H.
TEXAS REGISTERED ENGINEERING FIRM NUMBER F-2260	

NO.	REVISION	BY	DATE

SHEET
1 of 1