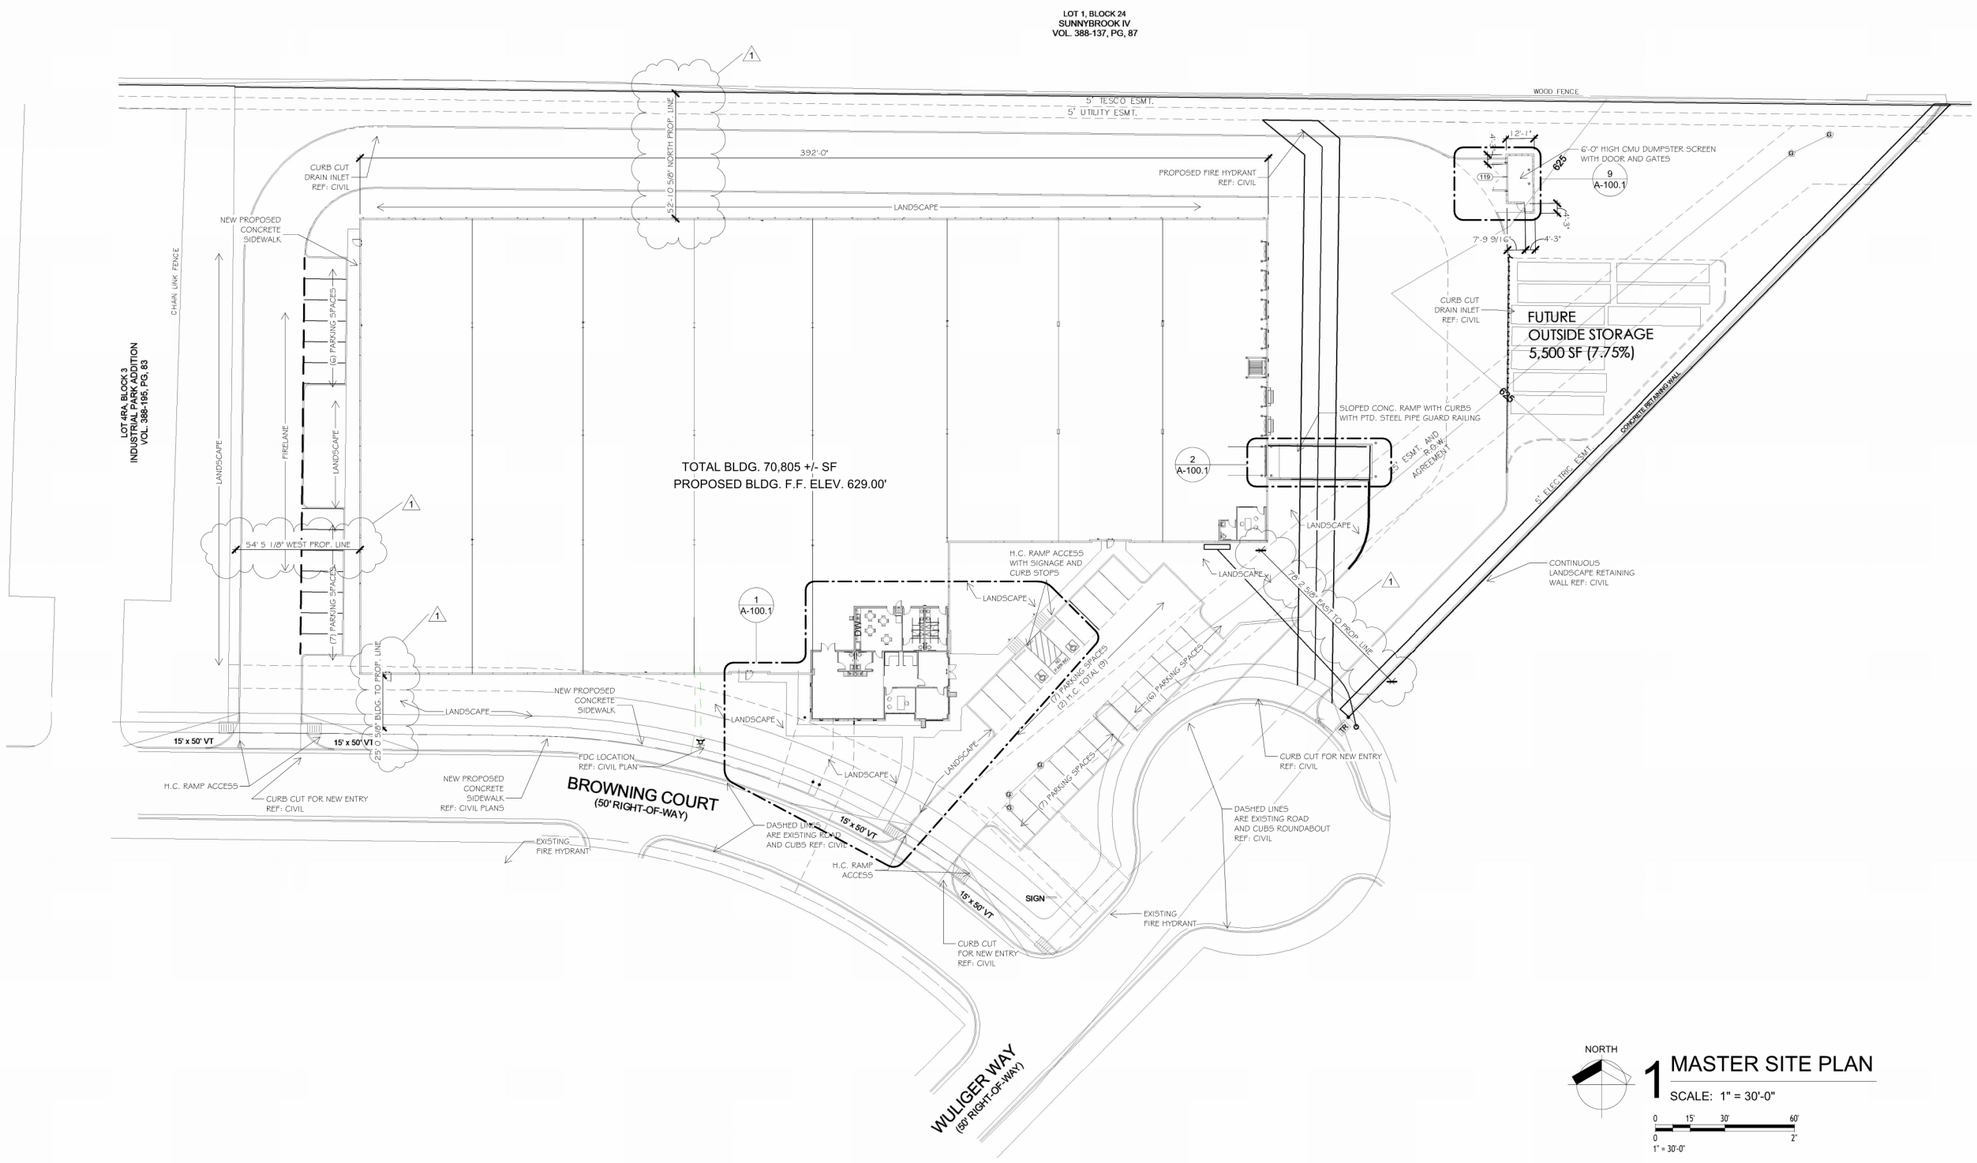

NORTH

1 MASTER SITE PLAN

SCALE: 1" = 30'-0"

0 15' 30' 60'
0 2'
1" = 30'-0"

REVIEWED FOR COMPLIANCE Based on the information contained in these documents, these plans have been reviewed for code compliance. These plans shall not be changed, modified, or altered without authorization from the Code Official. This review shall not be construed to be approval of any violation of the Code of Ordinance of the City of North Richland Hills, TX. A hard copy of these plans shall remain on the job site at all times. Reviewer: CP

A HARD COPY OF THESE PLANS SHALL REMAIN ON SITE AT ALL TIMES. ALL WORK IS SUBJECT TO FIELD INSPECTOR APPROVAL.

db constructors, inc.
2400 Great Southwest Pkwy
Fort Worth, TX 76106
817-626-7300
TBPE Architecture Firm BR-4042

APOLLO USA

6321 BROWNING COURT NORTH RICHLAND HILLS, TX

GENERAL CONTRACTOR / ARCHITECT
DB CONSTRUCTORS, INC.
2400 GREAT SOUTHWEST PARKWAY
FORT WORTH, TX. 76106
(817) 626-7300

CONTACTS:
JEFF TOON
(jeff@dbconstructors.com)

MATTHEW PETERSON, AIA Architect Of Record
(matthew@dbconstructors.com)

CHRISTOPHER WEBB, Design/Project Coordinator
(christopher@dbconstructors.com)

STRUCTURAL ENGINEER
AW STRUCTURAL ENGINEERING, PLLC.
2050 FM 423 Apt. 3404
Little Elm, TX 76126
(231) 633-2829

CONTACT:
ADAM WEBER
(aweber@awstreng.com)
www.awstreng.com

MECHANICAL, ELECTRICAL AND PLUMBING ENGINEER
LARRY L. BLACKMON ENGINGEERING & BUILDING DESIGN
6716 AZLE AVENUE FORT WORTH, TX. 76135

CONTACT:
LARRY L. BLACKMON, PE.
(817) 238-9801
(larry@blackmonconsultingengneers.com)

CIVIL ENGINEER
DCG ENGINEERING
1668 KELLER PARKWAY, SUITE 100
KELLER, TX. 76248

CONTACT:
DAVID GREGORY, P.E.
(817)-874-2941
(davidg@dcgengineering.com)
www.dcgengineering.com

No.	Description	Date
1	CITY COMMENTS	05-01-2025
2	ISSUE FOR PERMIT	02-21-2025
3	ISSUE FOR PERMIT	05-01-2025
4	2ND FLOOR REMOVED	12-10-2025

REGISTERED ARCHITECT MATTHEW J. PETERSON STATE OF TEXAS 21990

EXP. 06-30-26

SHEET TITLE
MASTER SITE PLAN

PROJ. NO.	2407	
DATE	05-15-25	SHEET NO.
DRWN	DSGN / CHKD	A-100
CW	MP/CW / MP/CW	

1/9/2026 11:38:06 AM
I:\Jobs\2024 - Jobs\2407-Apollo\Architectural\REVIT DRAWINGS\APOLLO-MAIN-REVIT-2026-model-2nd-floor-Office-delete.rvt
© 2025 THIS DOCUMENT AND THE DESIGNS CONTAINED THEREIN REMAINS THE PROPERTY OF DB CONSTRUCTORS, INC. AS AN INSTRUMENT OF PROFESSIONAL SERVICE. IT IS NOT TO BE USED IN WHOLE OR IN PART FOR ANY OTHER PURPOSE WITHOUT THE WRITTEN PERMISSION OF DB CONSTRUCTORS, INC.