SITE DATA SUMMARY CHART	
ZONING:	TOD - TRANSIT ORIENTED DEV.
PROPOSED USE :	PARKING
GROSS LAND AREA :	305,921 S.F. (7.023 ACRES)
PROVIDED PARKING :	70 SPACES

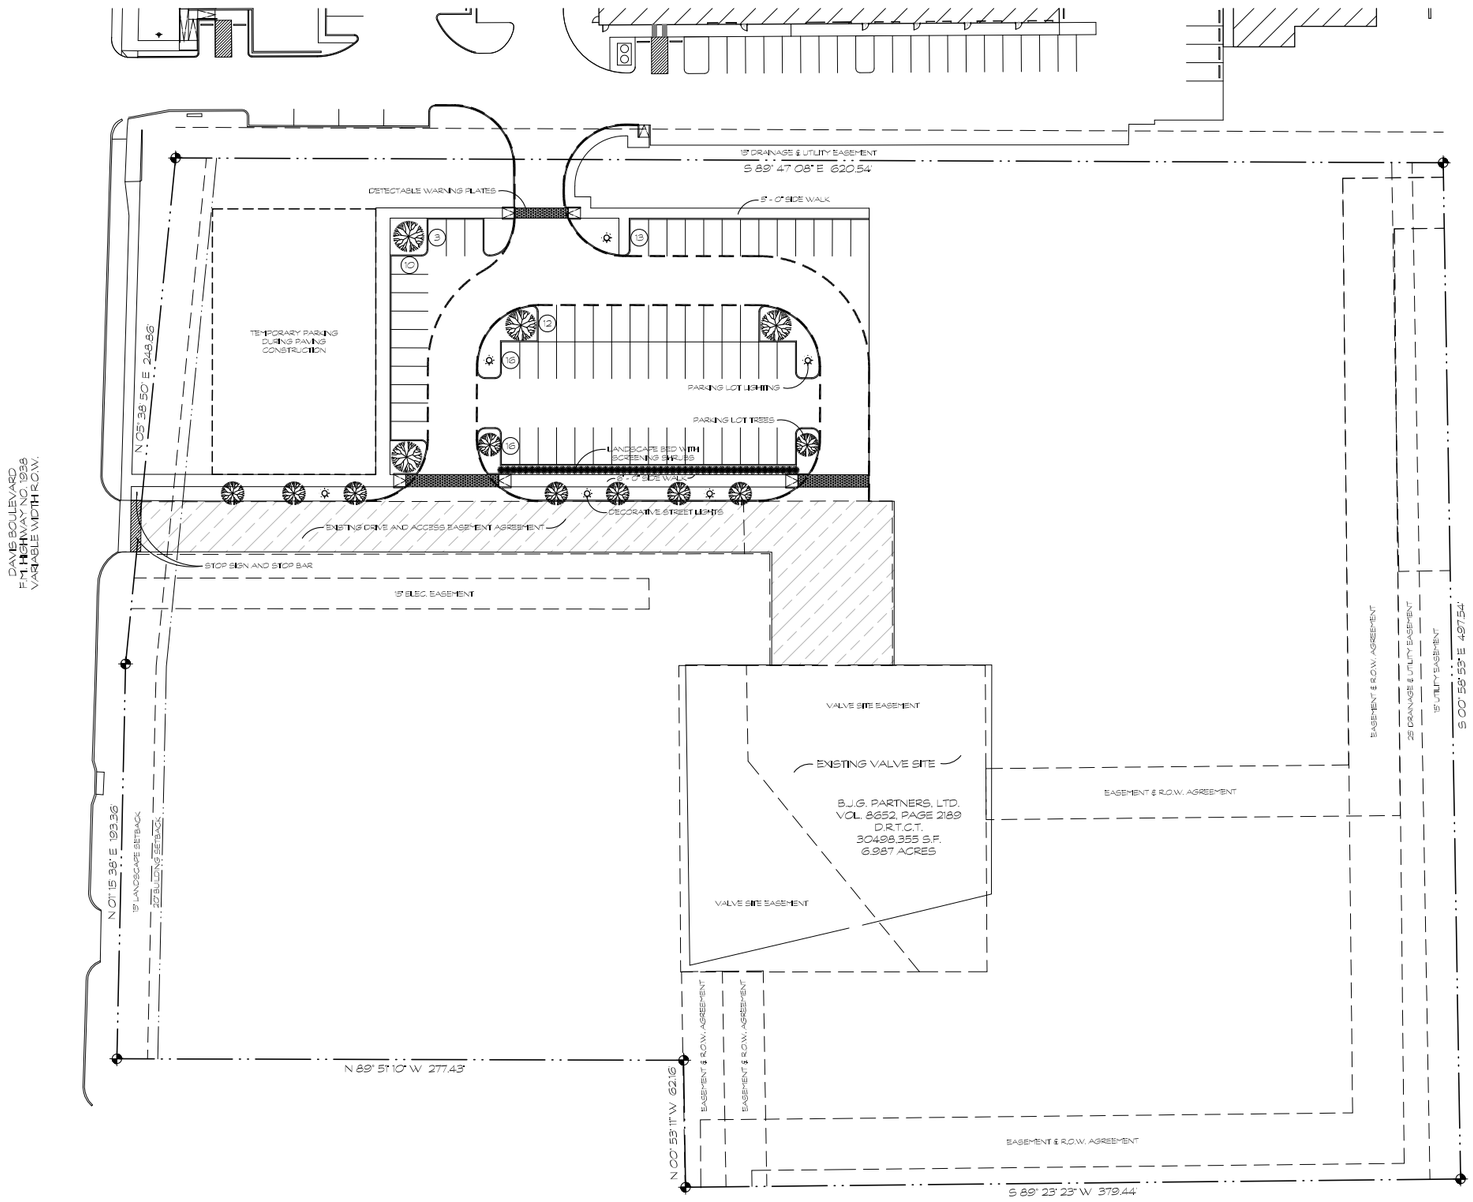

A SITE DEVELOPMENT PLAN
1" = 30' - 0"

0 30' 60' 90'
GRAPHIC SCALE 1" = 30' - 0"

SITE DEVELOPMENT PLAN

A NEW RETAIL DEVELOPMENT FOR:
XXXXXXXXXXXXXXX
XXXX XXXX XXXX NORTH RICHLAND HILLS, TEXAS 76180
FOR: XXXXXXXXXXXXXXXXX
XXXX XXXX XXXX NORTH RICHLAND HILLS, TEXAS 76180
PH. 817-505-5554 FX. 817-581-8587

SHEET NUMBER
A1.02
X OF X