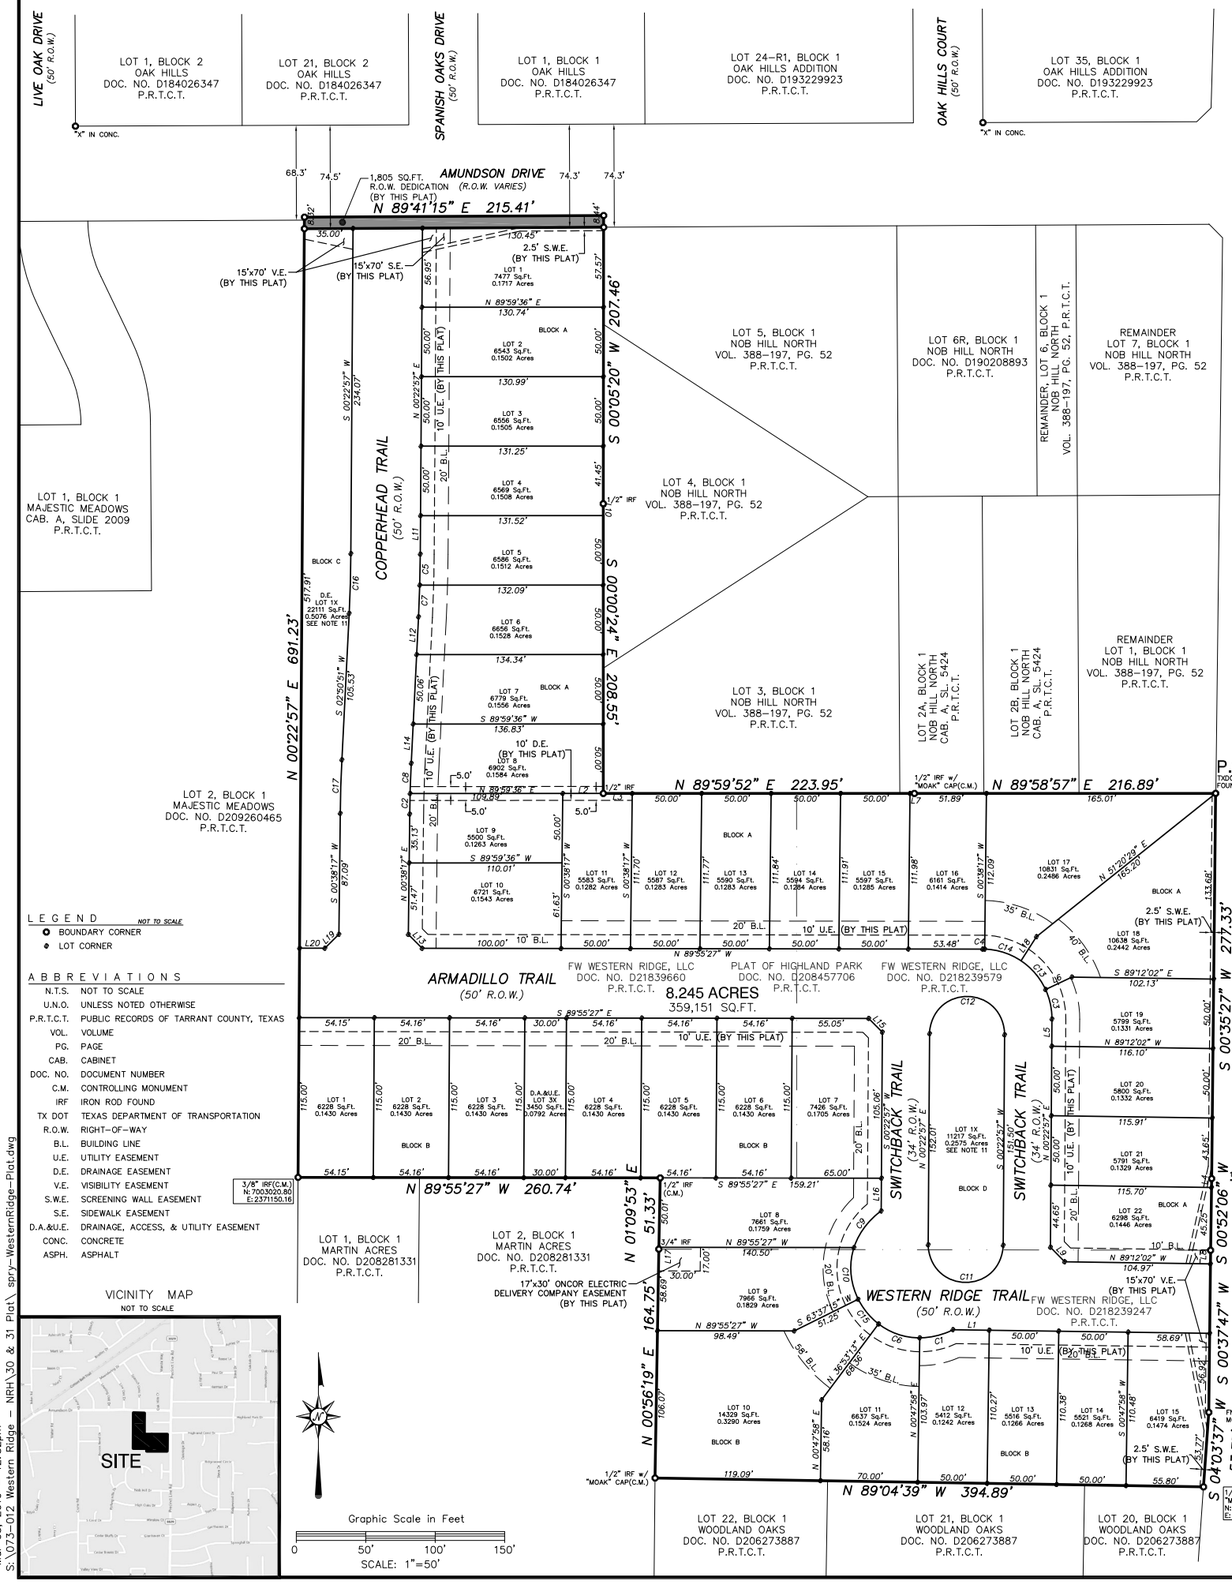
LIVE OAK DRIVE (50' R.O.W.)
SPANISH OAKS DRIVE (50' R.O.W.)
OAK HILLS COURT (50' R.O.W.)
LOT 1, BLOCK 2 OAK HILLS DOC. NO. D184026347 P.R.T.C.T.
LOT 21, BLOCK 2 OAK HILLS DOC. NO. D184026347 P.R.T.C.T.
LOT 1, BLOCK 1 OAK HILLS DOC. NO. D184026347 P.R.T.C.T.
LOT 24-R1, BLOCK 1 OAK HILLS ADDITION DOC. NO. D193229923 P.R.T.C.T.
LOT 35, BLOCK 1 OAK HILLS ADDITION DOC. NO. D193229923 P.R.T.C.T.
"X" IN CONC.
AMUNDSON DRIVE
1,805 SQ.FT. R.O.W. DEDICATION (R.O.W. VARIES) (BY THIS PLAT)
N 89°41'15" E 215.41'
68.3'
74.5'
74.3'
74.3'
35.00'
130.48'
2.5' S.W.E. (BY THIS PLAT)
15'x70' V.E. (BY THIS PLAT)
15'x70' S.E. (BY THIS PLAT)
LOT 1 7477 Sq.Ft. 0.1717 Acres
LOT 2 6543 Sq.Ft. 0.1502 Acres
LOT 3 6556 Sq.Ft. 0.1505 Acres
LOT 4 6569 Sq.Ft. 0.1508 Acres
LOT 5 6586 Sq.Ft. 0.1512 Acres
LOT 6 6656 Sq.Ft. 0.1528 Acres
LOT 7 6779 Sq.Ft. 0.1556 Acres
LOT 8 6902 Sq.Ft. 0.1584 Acres
LOT 9 5500 Sq.Ft. 0.1263 Acres
LOT 10 6721 Sq.Ft. 0.1543 Acres
LOT 11 5583 Sq.Ft. 0.1282 Acres
LOT 12 5587 Sq.Ft. 0.1283 Acres
LOT 13 5590 Sq.Ft. 0.1283 Acres
LOT 14 5594 Sq.Ft. 0.1284 Acres
LOT 15 5597 Sq.Ft. 0.1285 Acres
LOT 16 6161 Sq.Ft. 0.1414 Acres
LOT 17 10831 Sq.Ft. 0.2486 Acres
LOT 18 10638 Sq.Ft. 0.2442 Acres
LOT 19 5799 Sq.Ft. 0.1331 Acres
LOT 20 5800 Sq.Ft. 0.1332 Acres
LOT 21 5791 Sq.Ft. 0.1329 Acres
LOT 22 6298 Sq.Ft. 0.1446 Acres
LOT 1X 11217 Sq.Ft. 0.2575 Acres SEE NOTE 11
D.E. LOT 1X 2211 Sq.Ft. 0.5076 Acres SEE NOTE 11
N 89°59'36" E 130.74'
N 89°59'36" W 130.74'
N 89°59'36" E 136.83'
S 89°59'36" W 110.01'
S 89°59'36" W 136.83'
N 89°59'52" E 223.95'
N 89°58'57" E 216.89'
N 89°55'27" W 260.74'
N 89°55'27" W 140.50'
N 89°55'27" W 98.49'
N 89°04'39" W 394.89'
S 89°55'27" E 159.21'
S 89°12'02" E 102.13'
N 89°12'02" W 116.10'
N 89°12'02" W 104.97'
N 51°20'29" E 165.20'
S 00°22'57" W 234.07'
N 00°22'57" E 691.23'
S 00°05'20" W 207.46'
S 00°00'24" E 208.55'
S 00°35'27" W 277.33'
S 00°52'06" W 51.60'
S 00°37'47" W 116.67'
S 04°37'37" W 53.77'
N 01°09'53" E 51.33'
N 00°56'19" E 164.75'
S 00°38'17" W 87.09'
N 00°38'17" E 106.07'
S 00°38'17" W 111.70'
S 00°38'17" W 111.98'
S 00°38'17" W 112.09'
N 00°47'58" E 58.16'
S 00°47'58" W 110.38'
S 00°47'58" W 110.27'
N 00°47'58" E 104.97'
N 00°47'58" E 106.40'
S 00°47'58" W 110.38'
S 00°47'58" W 110.46'
S 00°47'58" W 53.77'
S 00°22'57" W 234.07'
S 00°22'57" W 152.01'
S 00°22'57" W 152.01'
S 00°22'57" W 152.01